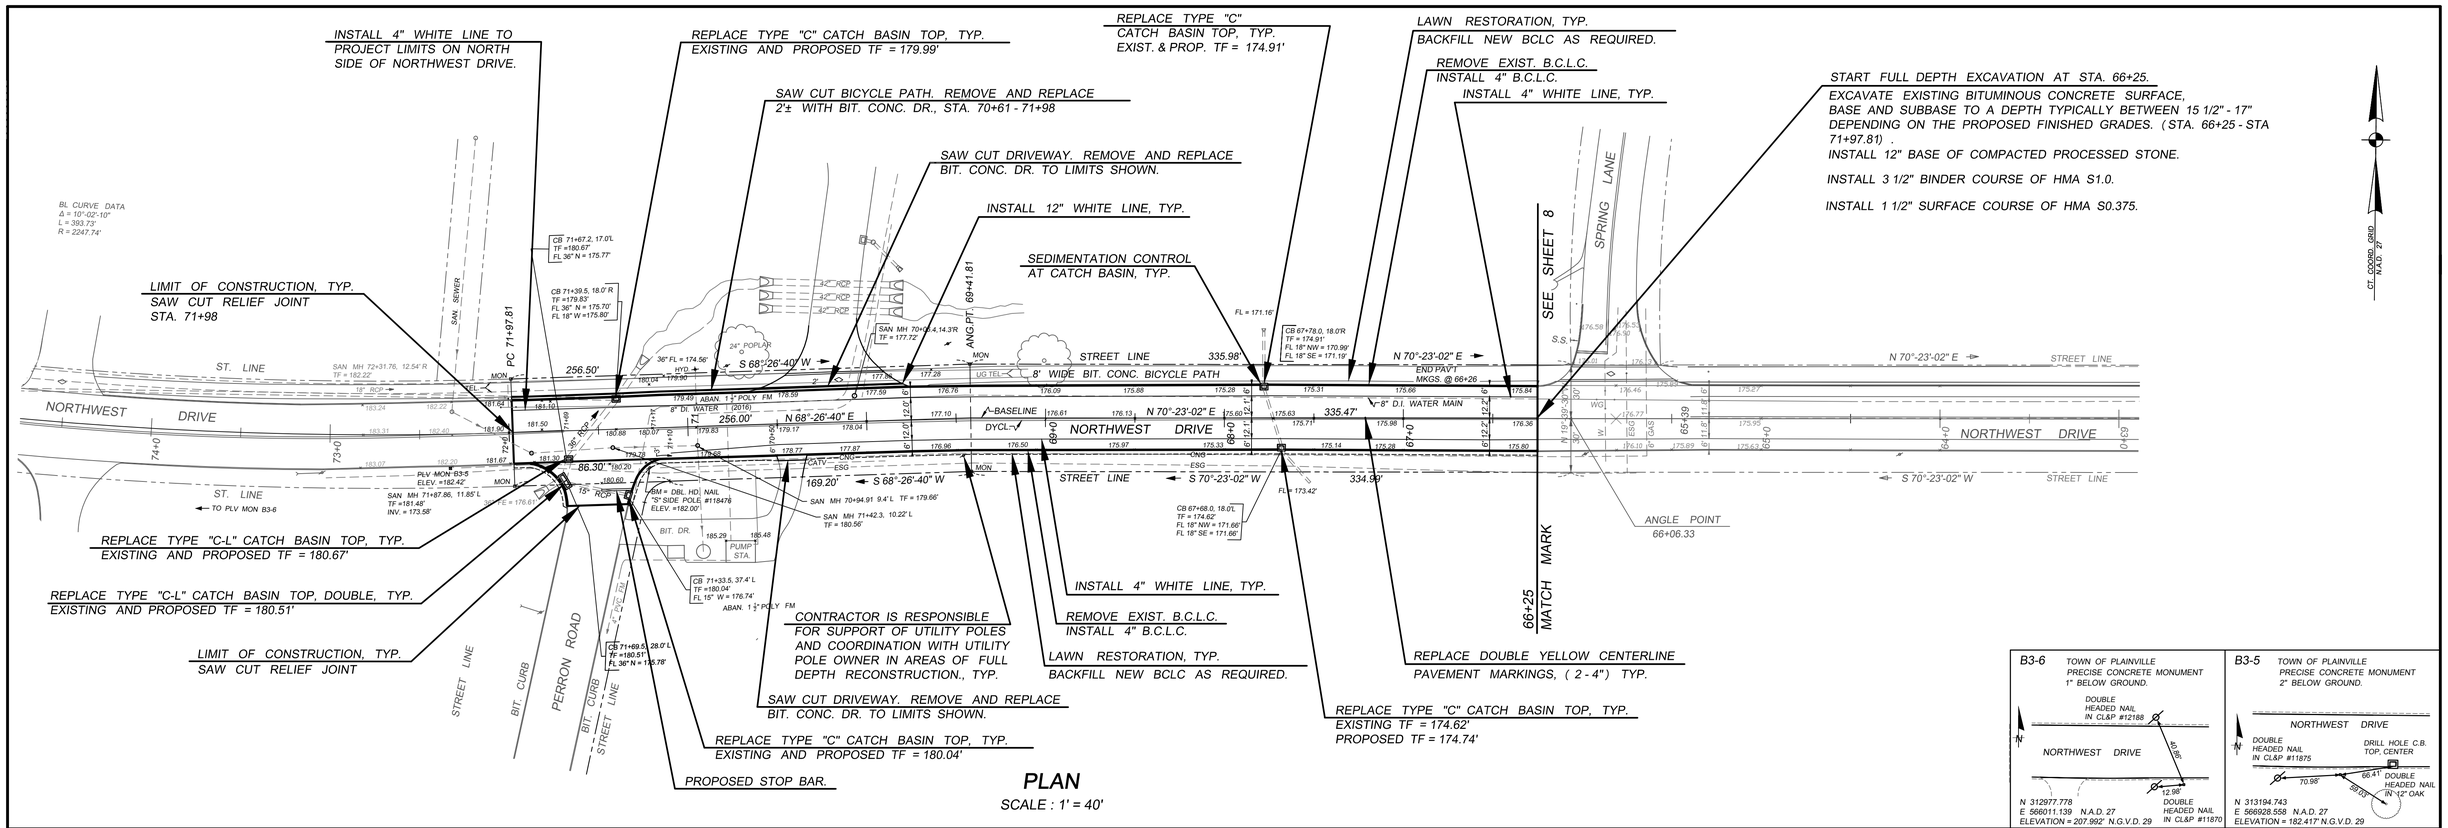

PLAN

SCALE : 1' = 40'

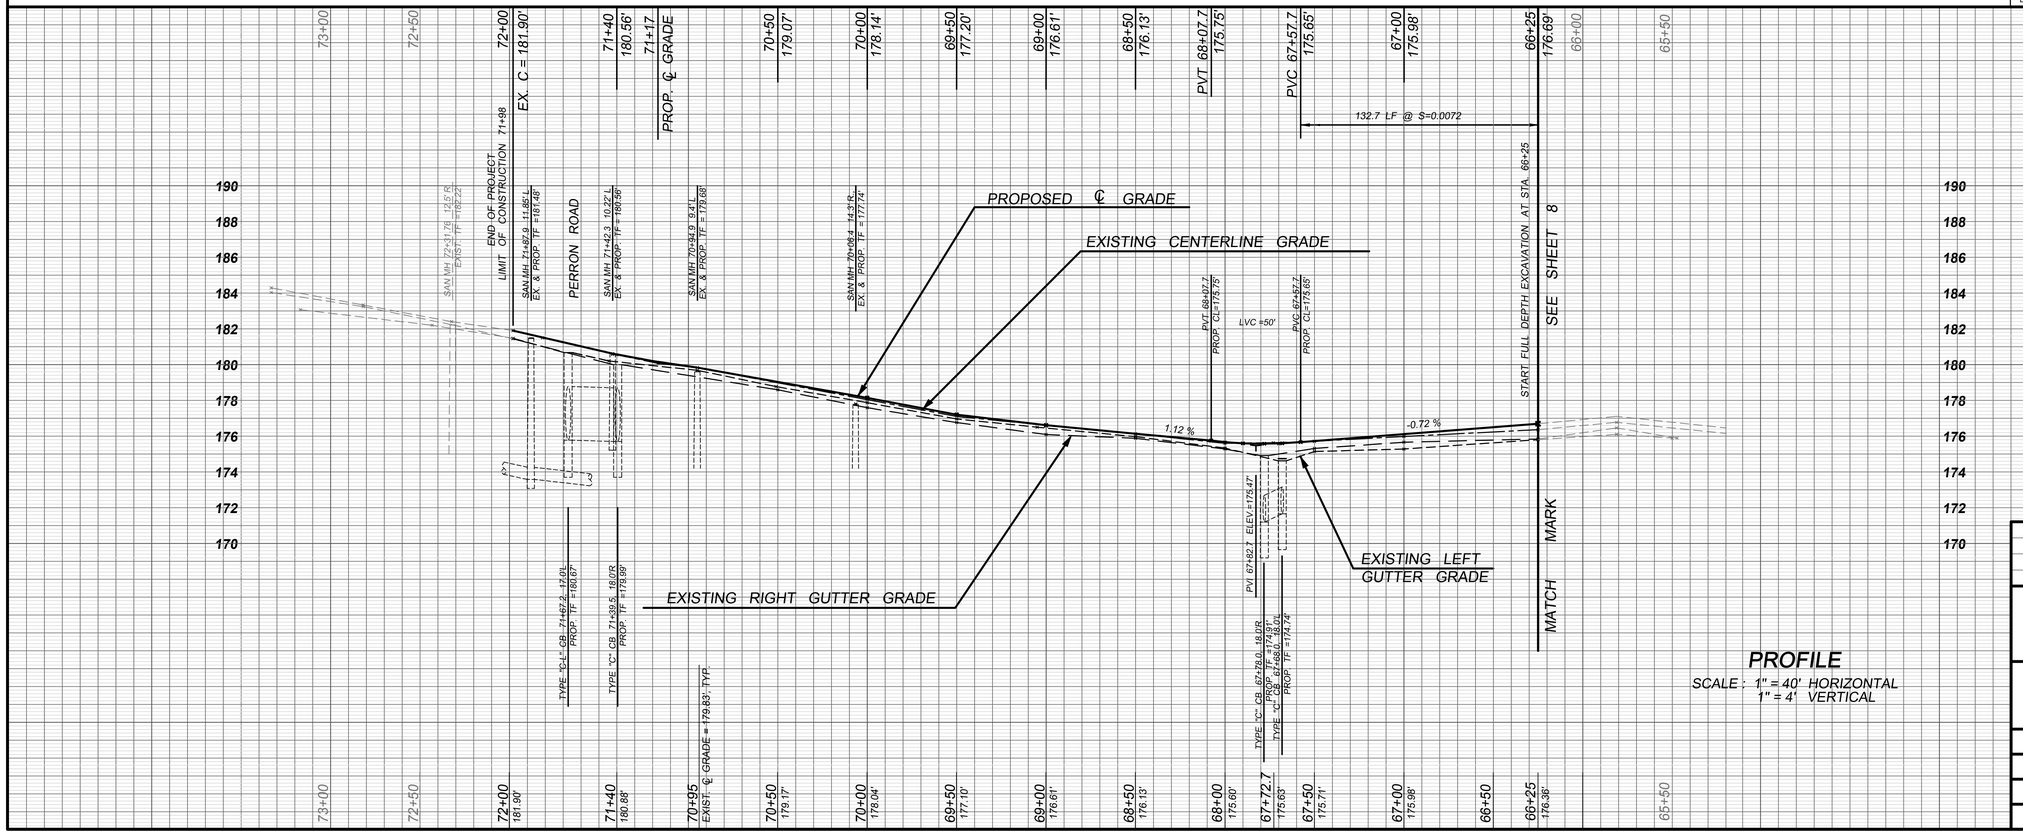

PROFILE

SCALE : 1" = 40' HORIZONTAL
1" = 4' VERTICAL

REV.	DATE	DESCRIPTION
3	AUG. 29, 2017	INCORPORATE REVIEW COMMENTS
2	JULY 13, 2017	MINOR REVISIONS
1	MAR.10, 2017	MINOR REVISIONS

DEPARTMENT OF ENGINEERING
TOWN OF PLAINVILLE
PLAINVILLE, CONNECTICUT

NORTHWEST DRIVE REHABILITATION
MILL AND PAVE
PEQUABUCK RIVER BRIDGE TO PERRON ROAD
FULL DEPTH RECONSTRUCTION STA. 66+25 - STA. 71+98

DRAWN BY: M.R.P.	CHECKED BY:	DWG. NO. NW DR Sheet 9 1/18
DATE: JAN. 20, 2017	DATE:	
DESIGNED BY:	LOTCIP: 109-002	SCALE: AS NOTED
DATE:	CONTRACT NO. 2018-01E	SHEET 9 OF 9